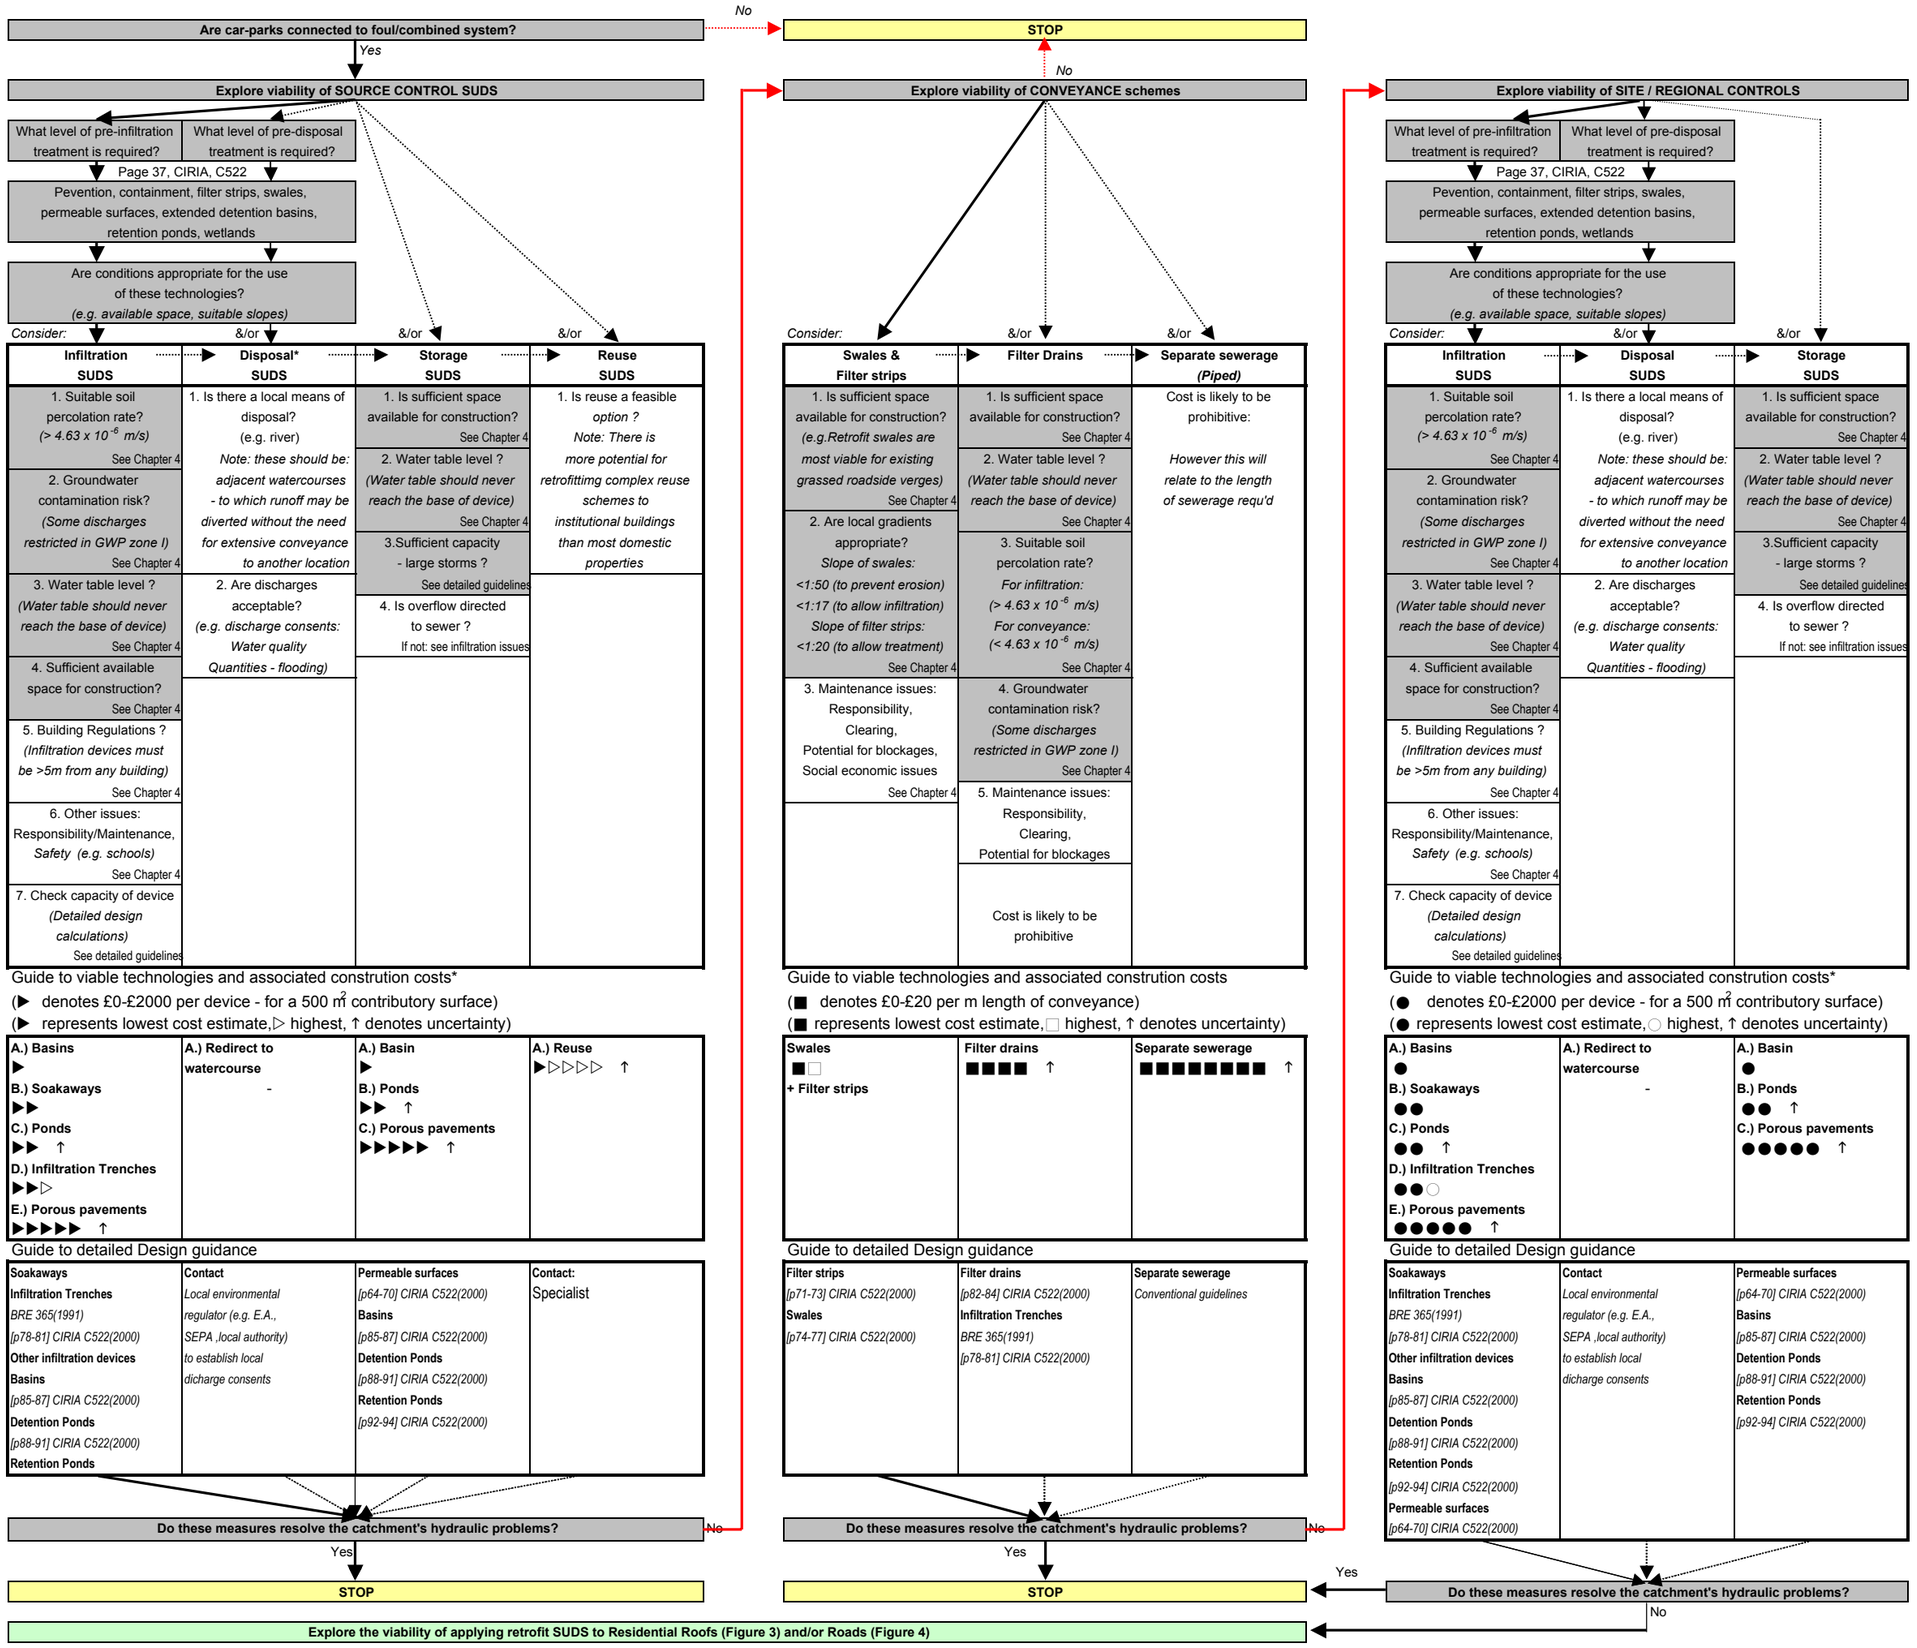

Figure 2 Proposed decision-making flowchart for the design of retrofit SUDS (Car parks)